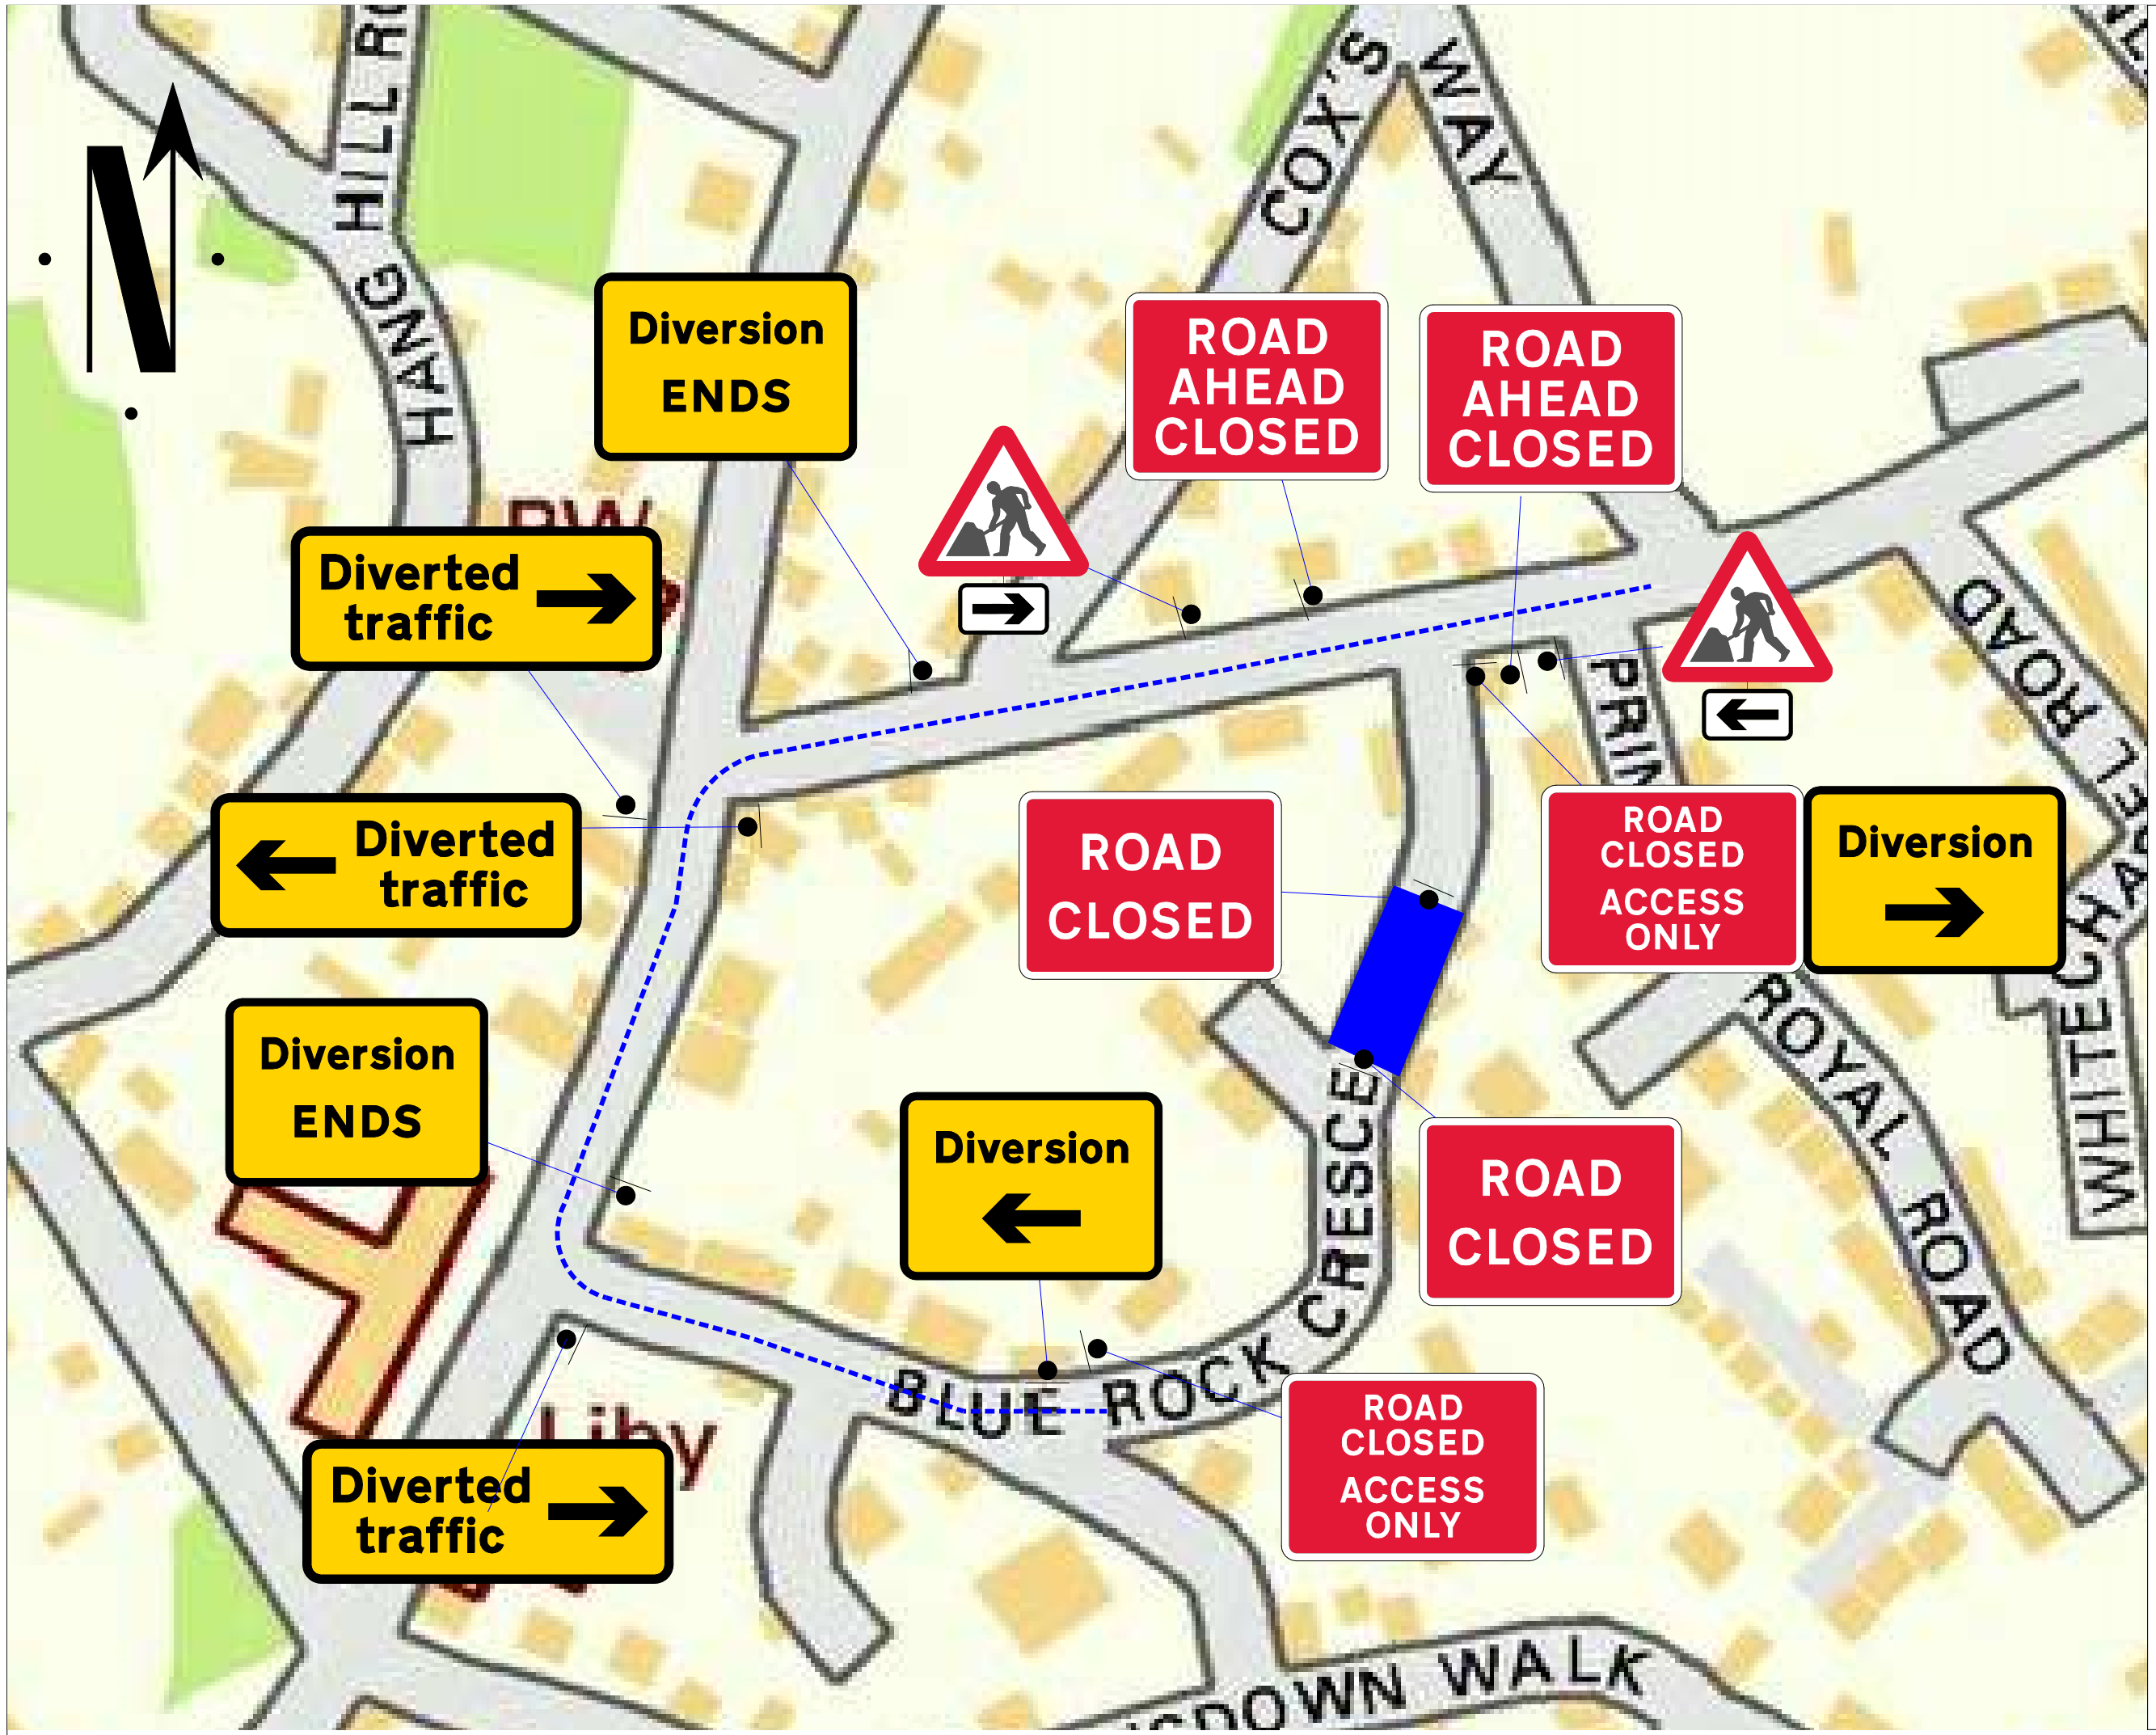

Go Traffic Management

This drawing has been produced for a specific client & project identified below and is not intended for use by any other person or for any other purpose. © Go Traffic Management

Risks

1. Design completed from information provided + google maps desktop risk assessment
2. Cone lamps must be used on all road with A speed limit of 40mph or more.

Notes

1. All signs as per Chapter 8. Distances between cones to be 9m maximum unless otherwise noted.
2. Distances between signs NOT to scale for purpose of clarity.
3. All sign placement subject to available safe working space.
4. The purpose of the Traffic Management Plan is for it to be used only as a guide and all traffic management equipment should be put out according to the 'Safety at Street Works and Road Works – Code of Practice', i.e. Red Book & the 'Traffic Signs Manual Chapter 8', i.e. Yellow Book.
5. Lane width past the works to be 3.5m maximum, 3.25m desirable minimum and 3.0m absolute minimum.
6. Stop & Go boards must be available and utilised in the event of permanent signal failure in accordance with Code of Practice.
7. Signs must be placed in accordance with TSM and the scheme RAMS pack.
8. Site conditions may have changed since the design of the drawing any changes which subsequently affect the design need to be reported by the Traffic Management Operative & any changes implemented must comply with Chapter 8.

DETAIL B

Single/Dual carriageway 40mph or less - 450mm traffic cones, spacing 1.5m
Single/Dual carriageway 50mph or more - 750mm traffic cones, spacing 1.5m
Quad carriageway hall and speed limit - 750mm traffic cones, spacing 1.5m, relocate as req.

Notes
Existing delineas, warning lights to BS EN 12352:2006 should be provided in accordance with Table 6.1 (Appendix 1).
2 X 6" tapers have 1.2m spacing, no relocations.
Cones should be placed in the 'Work area' as indicated. No cones will be required to be left unattended and relocation works for lead tapers and the listing wall of lane changes.

DETAIL C1

40mph or less - 450mm traffic cones.
50mph or more and motorways - 750mm traffic cones.

Notes
Existing delineas, regulation 53 stops are to be provided at the central reservation for 40mph or less - 10m.

Key

Sign position and aspect of vision	Work area
Diversion Route 1	Barriers
Diversion Route 2	

WRITTEN DIVERSION ROUTE
Whitecroft Rd <> High Rd

Traffic Management must comply with The Safety at Street Works and Road Works Code of Practice

ROAD SPEED

30

CROSS SECTION

DO NOT SCALE FROM THIS DRAWING.		Road Closure
A	15/09/22	AS DRAWN
REV.	DATE	DESCRIPTION

GTM
Go Traffic Management

Head Office: Go Traffic Management, Chaddock Lane, Worsley, Manchester, M28 1XW
Tel: 0161 351 5370
www.gtm.co.uk

CERTIFIED ISO 9001 · ISO 14001 OHSAS 18001

TRAFFIC MANAGEMENT PLAN

Client: Customer Solutions Plus

Drawing Number: 463087.001

Drawing Title:
Blue Rock Cres,
Bream, Lydney
GL15 6LW

	Design:	Technical Officer:	REV:
Name:	Prince Ndlovu	R.Corcoran	A
Signature:	P.Ndlovu		
Date:	15/09/22	15/09/22	

BASED UPON THE ORDNANCE SURVEY MAP WITH THE PERMISSION OF THE CONTROLLER OF H.M STATIONERY OFFICE.